
400 kV TRANSMISSION LINE CORRIDOR SS BITOLA- MK/AL BORDER

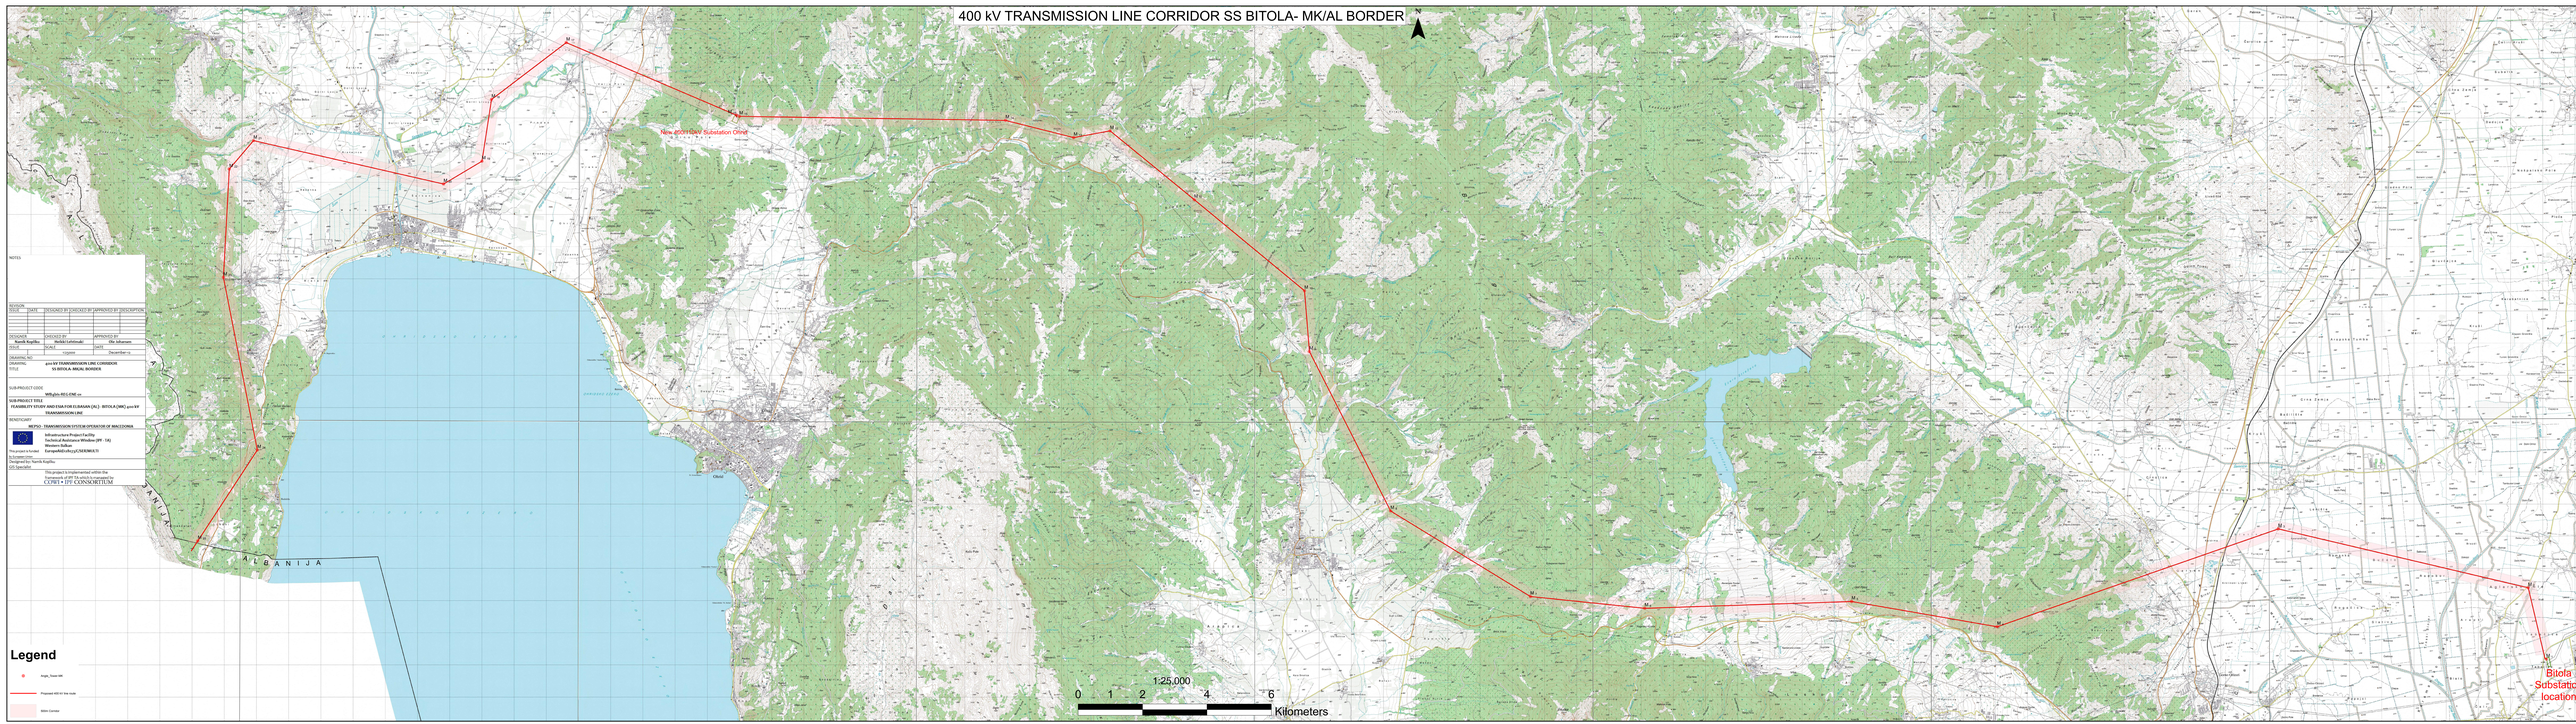

NOTES

REVISION				
ISSUE	DATE	DESIGNED BY	CHECKED BY	APPROVED BY

DESIGNED BY	CHECKED BY	APPROVED BY	
Nenik Kopilko	Nikola Latinovski	Ole Johansen	
DATE	SCALE	DATE	
1/2020	1:25000	December/19	

DRAWING NO.

DRAWING 400 kV TRANSMISSION LINE CORRIDOR

TITLE SS BITOLA, MK/AL BORDER

SUB-PROJECT CODE

Wbljshs-REG-ENE-xx

SUB-PROJECT TITLE

FEASIBILITY STUDY AND ESIA FOR ELBASAN (AL) - BITOLA (MK) 400 kV TRANSMISSION LINE

BENEFICIARY

MEPSO - TRANSMISSION SYSTEM OPERATOR OF MACEDONIA

This project is funded by the European Union

Infrastructure Project Facility
Western Balkans Investment Window (IPF - 1&)
Western Balkans
EuropeAid/Συμβ/C/SER/MULTI

Document Owner

Designed by: Nenik Kopilko

GIS Specialist

This project is implemented within the framework of IPF TA and is executed by CESRS + ITF CONSORTIUM

Legend

- Angle_Tower MK
- Proposed 400 kV line route
- 500m Corridor